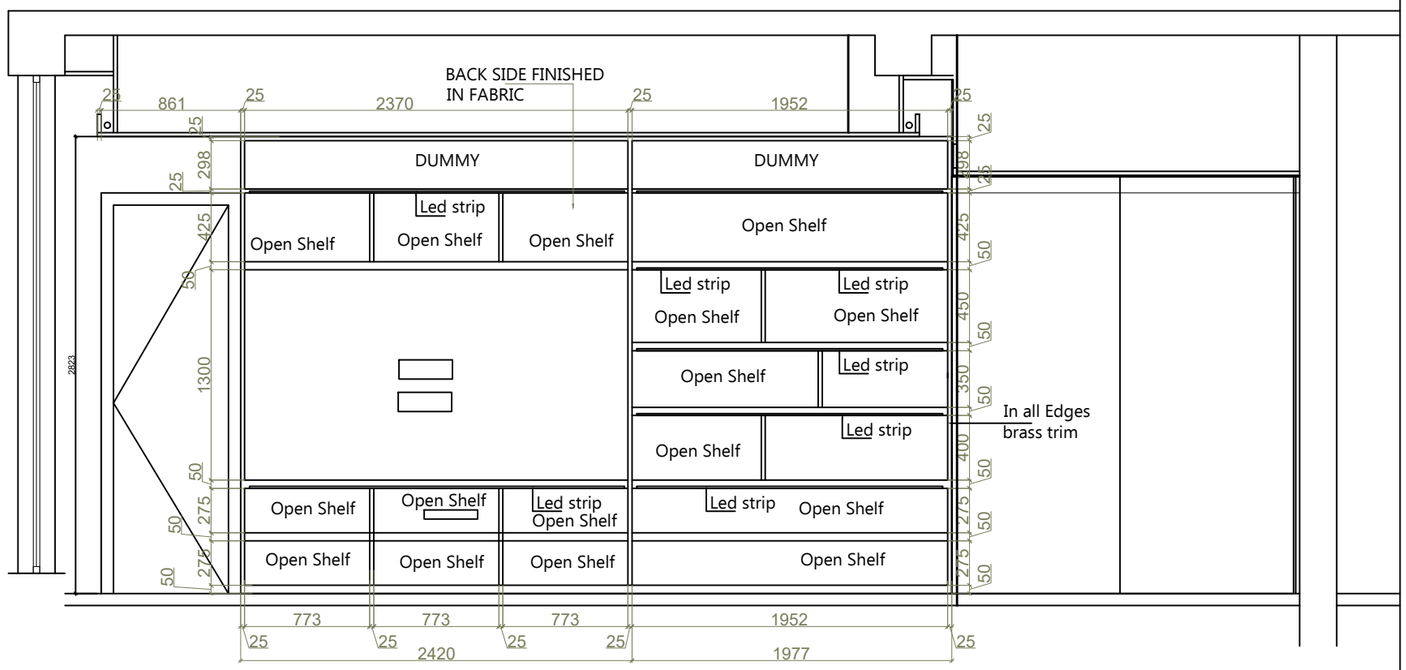

ELEVATION A

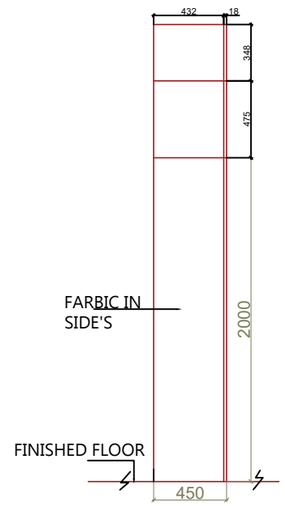

SIDE VEIW

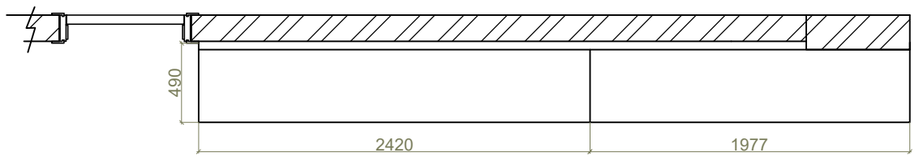

PLAN

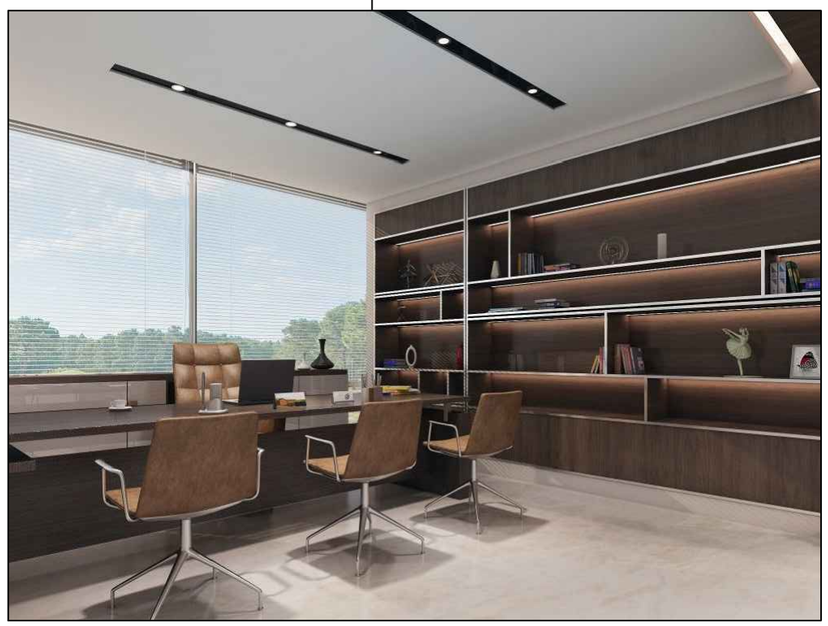

REFRENCE IMAGE