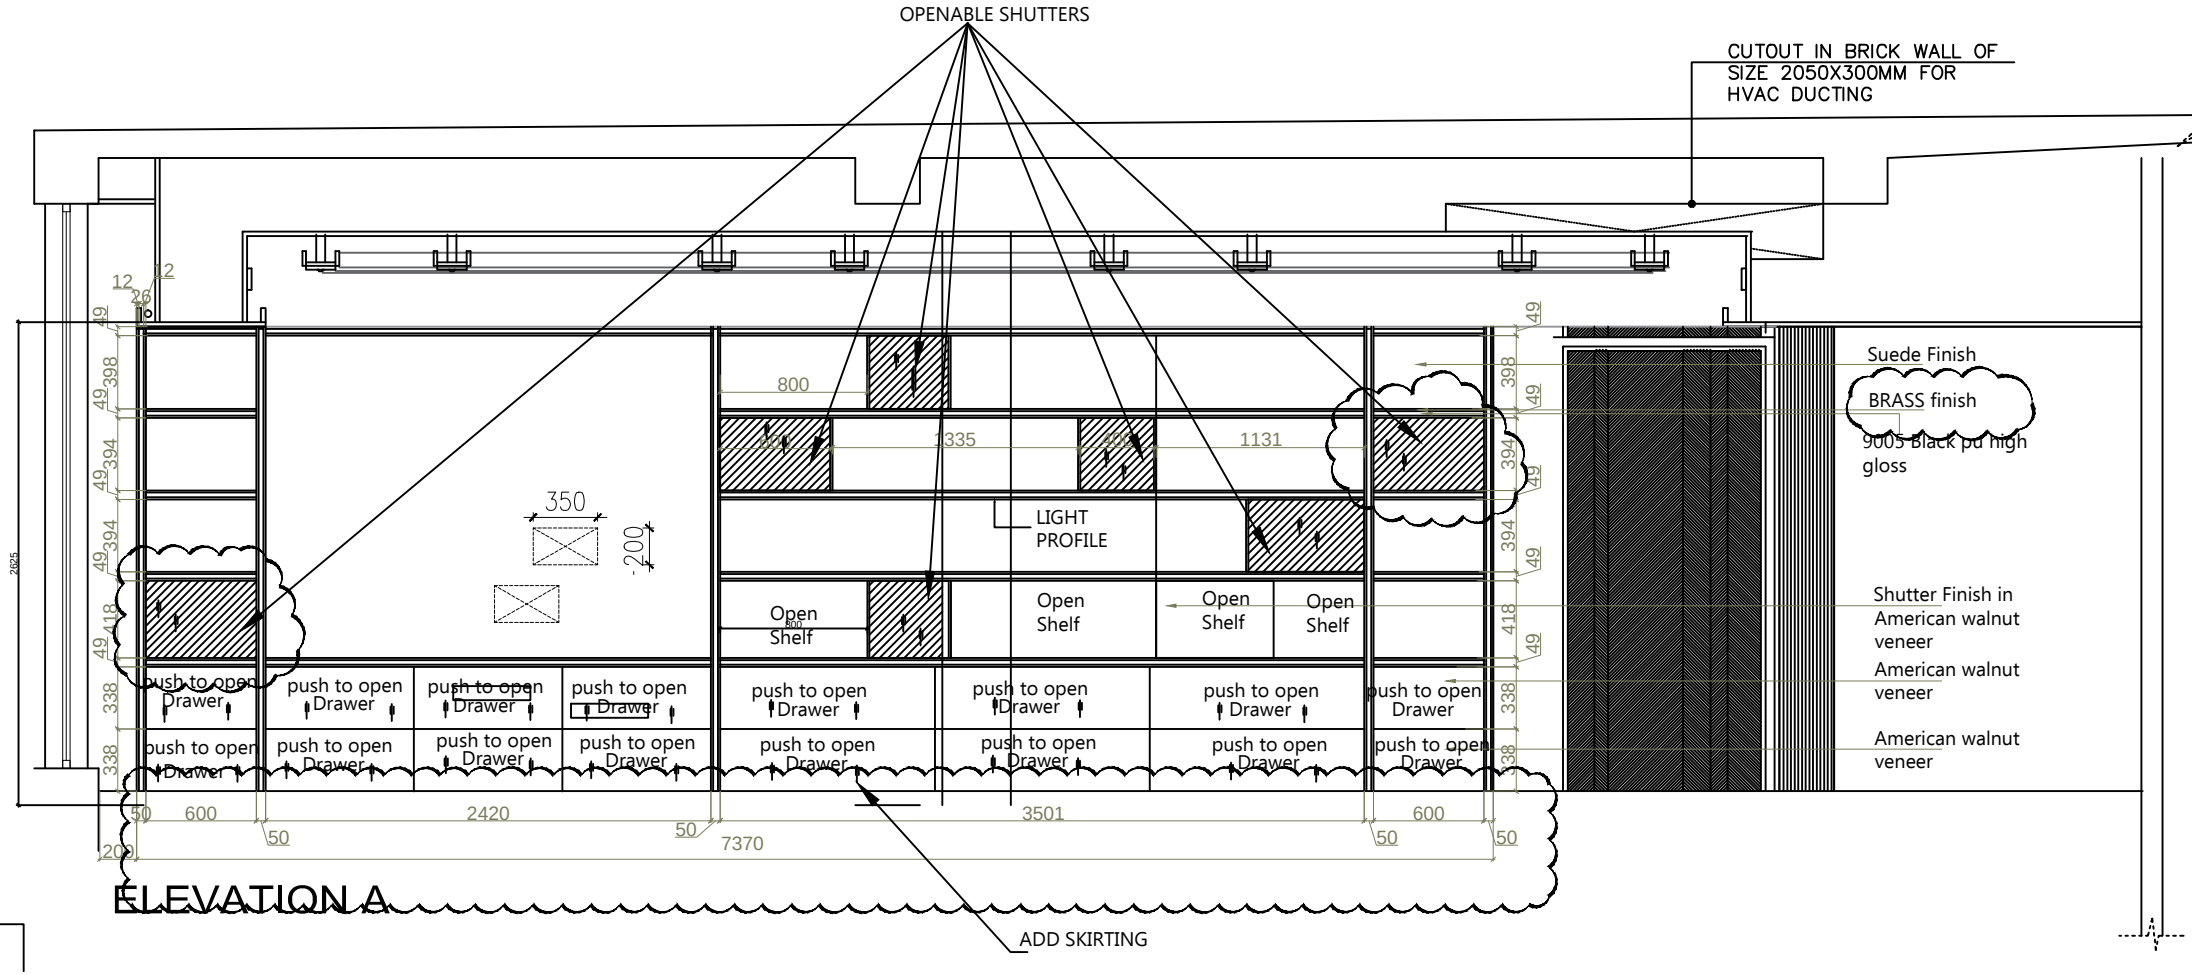
OPENABLE SHUTTERS
CUTOUT IN BRICK WALL OF SIZE 2050X300MM FOR HVAC DUCTING
Suede Finish
BRASS finish
9005 Black pu high gloss
Shutter Finish in American walnut veneer
American walnut veneer
American walnut veneer
LIGHT PROFILE
Open Shelf
Open Shelf
Open Shelf
Open Shelf
push to open Drawer
350
200
800
1335
1131
600
2420
3501
7370
50
49
398
394
418
338
2625
ADD SKIRTING

ELEVATION A